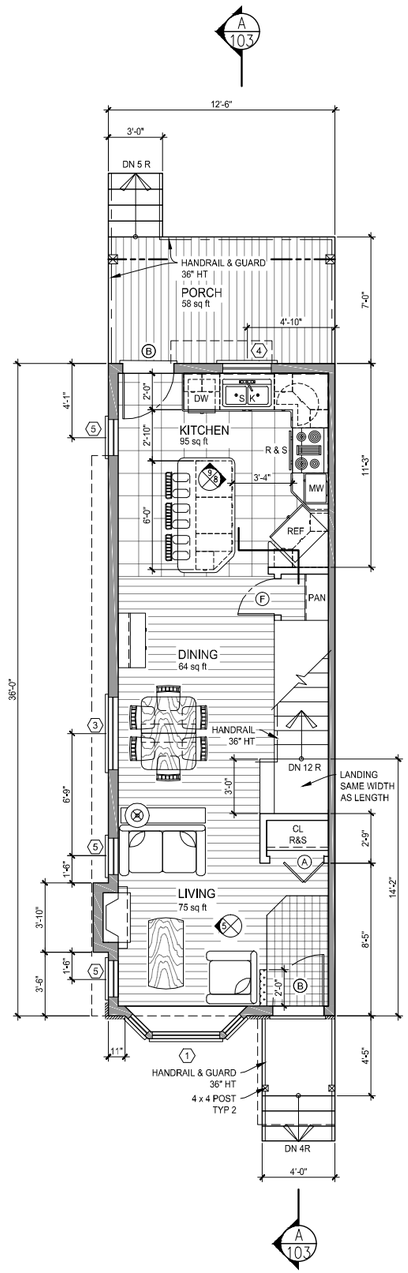

FIRST FLOOR

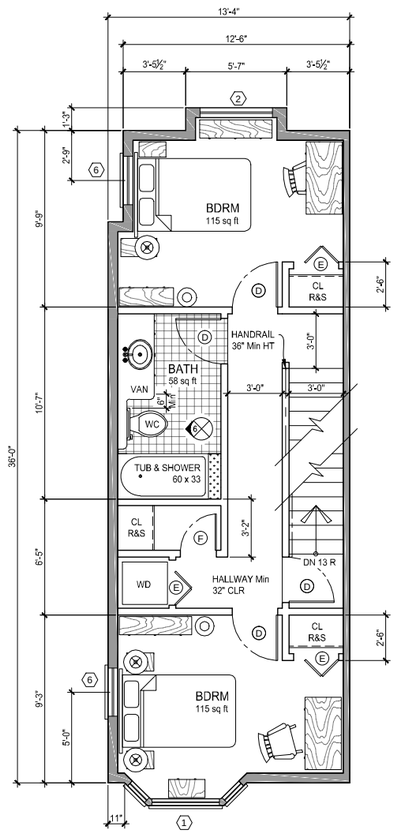

SECOND FLOOR

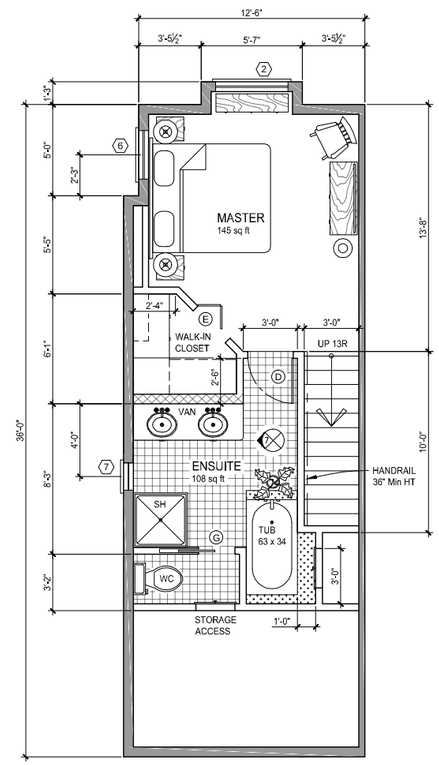

THIRD FLOOR

WINDOW SCHEDULE

TAG	RO SIZE	TYPE	QTY
1	6'-8" x 4'-7"	45° BAY	2
2	4'-0" x 4'-0"	DOUBLE HUNG, PROJECTED SILL	2
3	4'-0" x 3'-6"	DOUBLE HUNG, PROJECTED SILL	1
4	2'-8" x 3'-0"	DOUBLE HUNG, PROJECTED SILL	1
5	4'-0" x 2'-0"	DOUBLE HUNG, PROJECTED SILL	3
6	2'-8" x 1'-0"	DOUBLE HUNG, TRANSOM	3
7	1'-6" x 2'-0"	DOUBLE HUNG, PROJECTED SILL (BATH)	1

DOOR SCHEDULE

TAG	RO SIZE	TYPE	QTY
A	3'-0" x 6'-8"	BI-FOLD, HOLLOW CORE	1
B	2'-10" x 6'-8"	EXT. DOOR	2
D	2'-6" x 6'-8"	HOLLOW CORE	5
E	2'-6" x 6'-8"	BI-FOLD, HOLLOW CORE	2
F	2'-0" x 6'-8"	HOLLOW CORE	2
G	2'-0" x 6'-8"	POCKET HOLLOW CORE	1

WALL SCHEDULE

	EXTERIOR WALL
	PLUMBING WALL
	BRICK VENEER
	2x4 PARTITION
	2x6 PONY WALL

NOTES:

FOR GENERAL NOTES SEE REF. 1

FLOOR SPACE RATIO:

FSR SHALL NOT EXCEED 100%
FLOOR AREA PERMITTED 1991.56 sq. m.

NO.	DRAWING	REFERENCE	NO.	DATE	REVISION	APP.
3	A–1253–104	ELEVATIONS				
2	A–1253–103	SECTION & DETAILS				
1	A–1253–101	SITE PLAN, GENERAL NOTES				

COURSE: 1253 MULTI–FAMILY

VANCOUVER COMMUNITY COLLEGE — DRAFTING DEPT.

PROJECT: 4 UNIT TOWNHOUSE
UNIT A FLOOR PLANS & SCHEDULES

DRAWN	N. CALDWELL
SCALE	1/4"=1'–0"
INST.	MDS
DATE	02/10/2015

DRAWING NO. A–1253–102

REV. P1